LOCATION PLAN

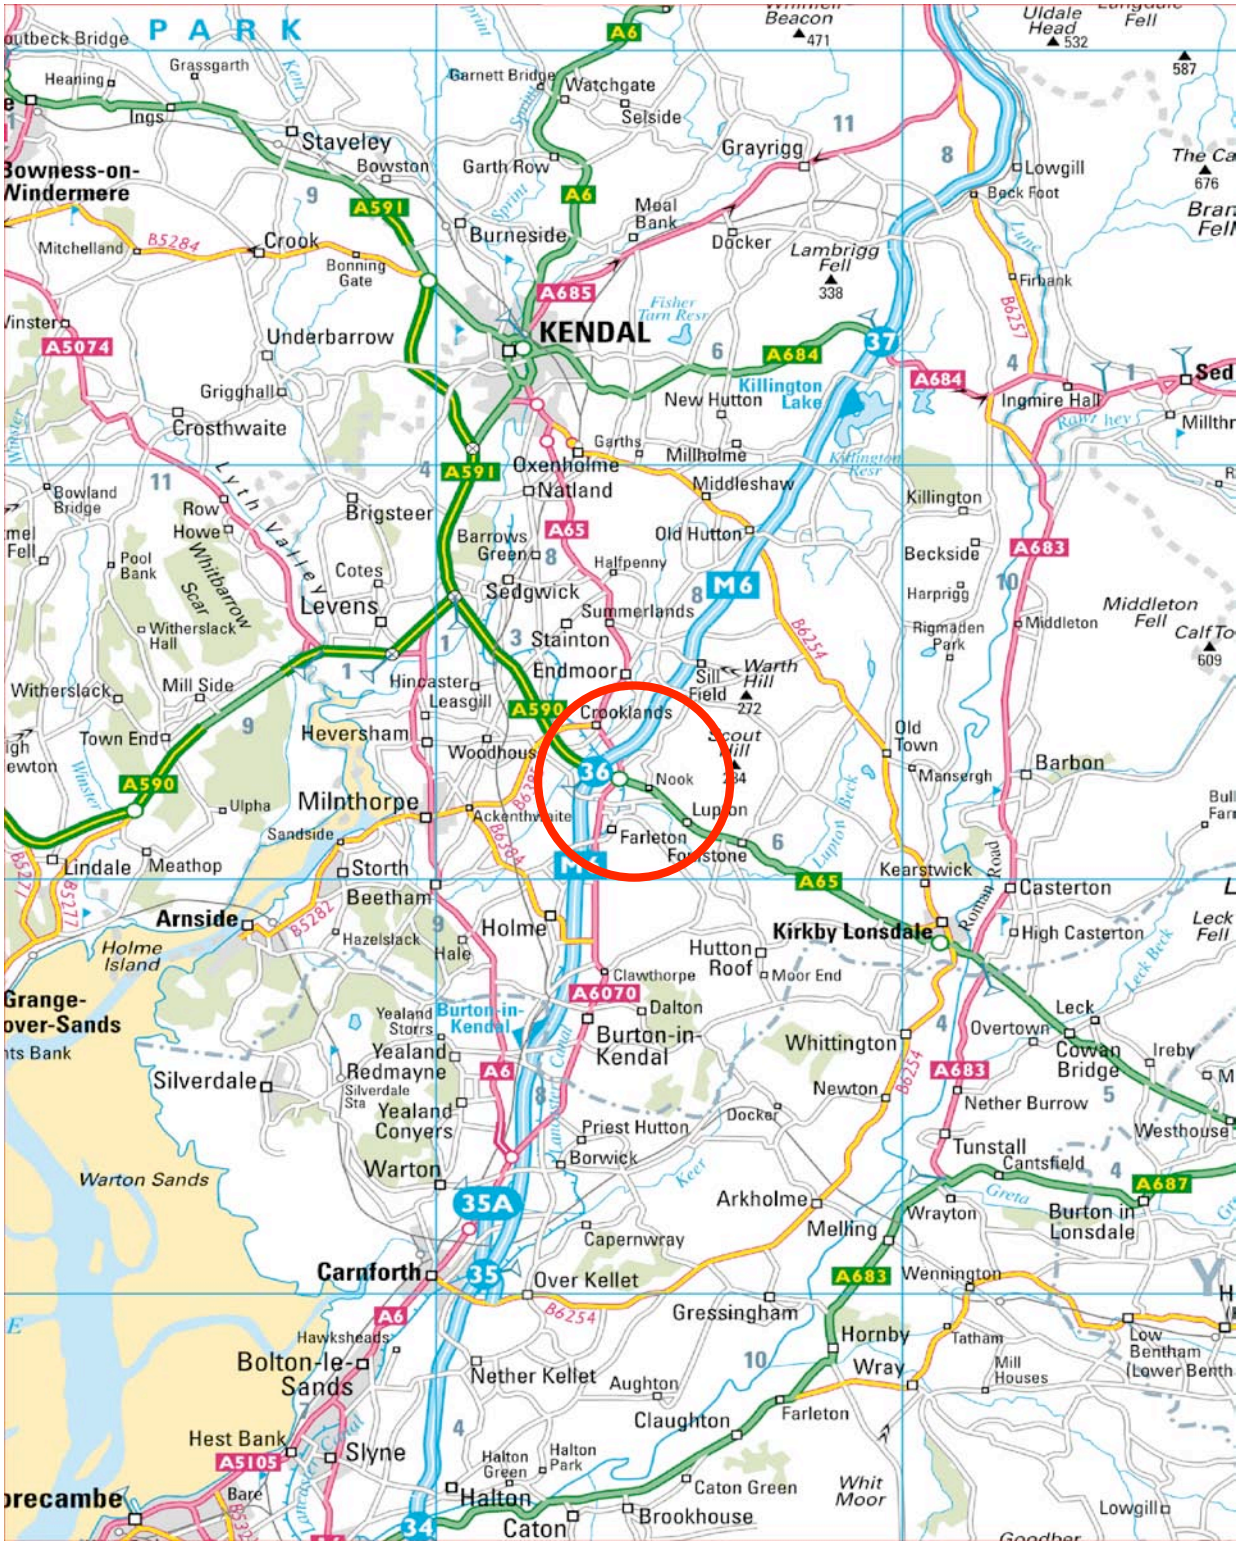

LONGCROFT, PRESTON PATRICK